DISTRICT	COUNTY	ROUTE	SECTION	SHEET
6-0	MONTGOMERY	-	-	1 of 6
BOROUGH OF POTTSTOWN				

REVISION NUMBER	REVISIONS	DATE	BY

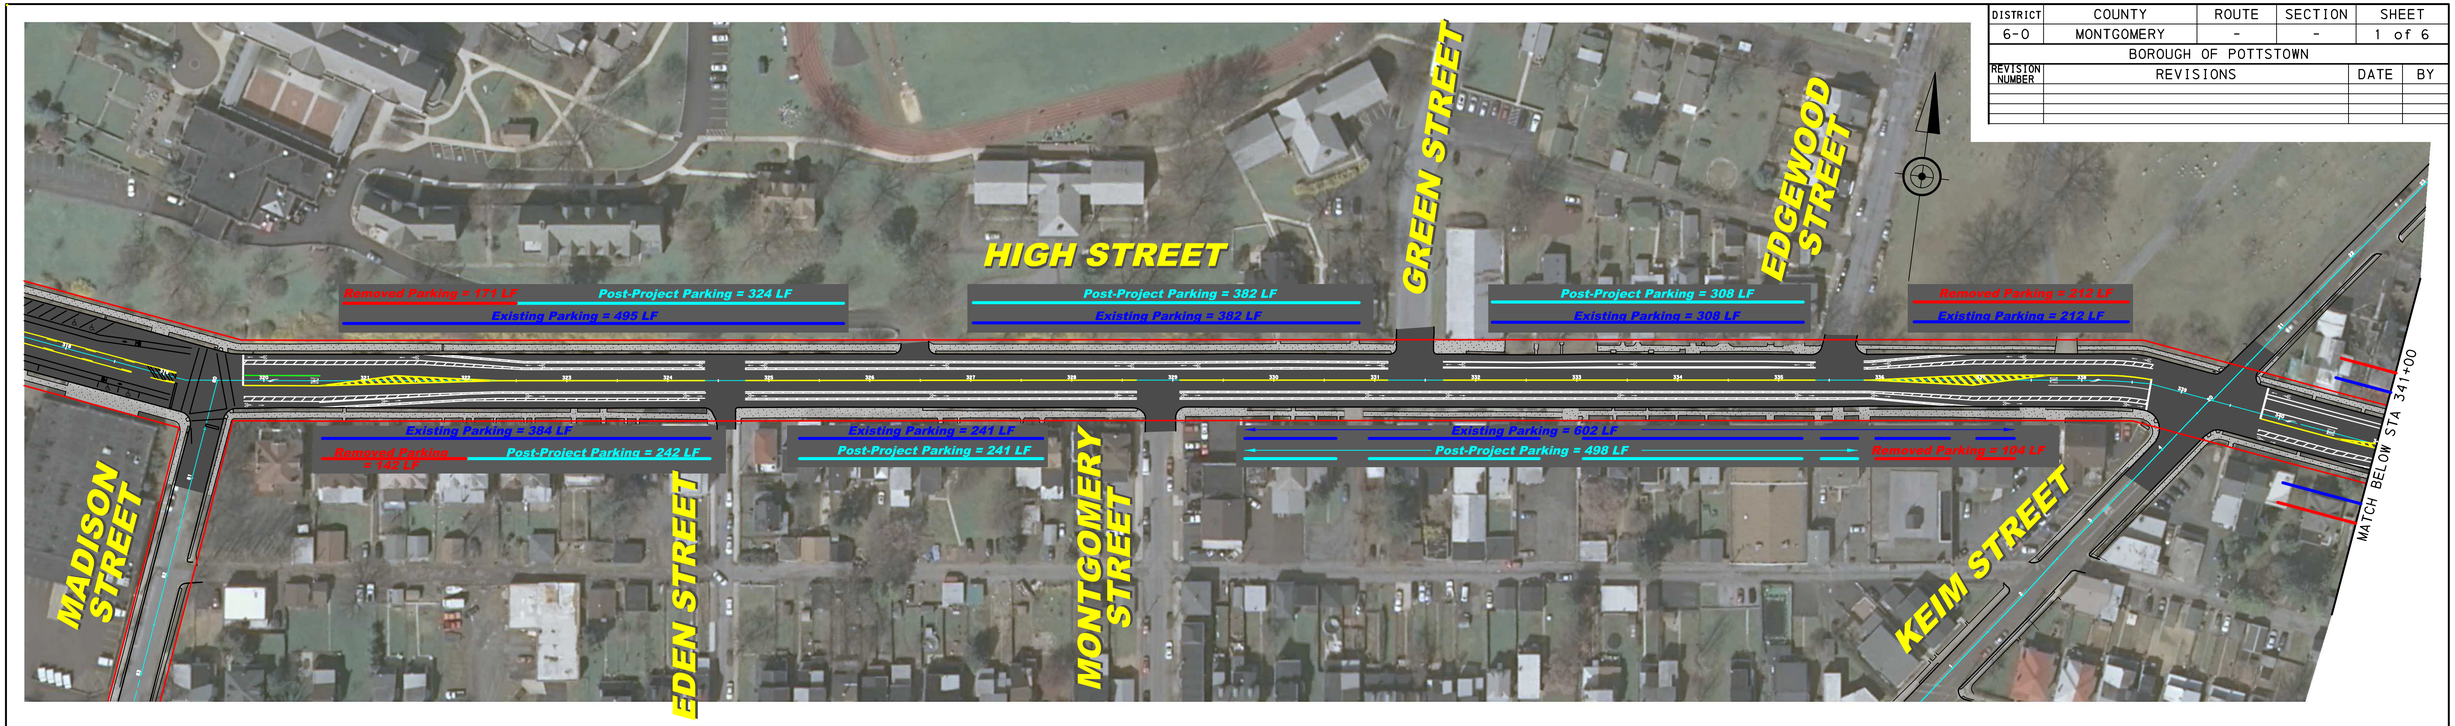

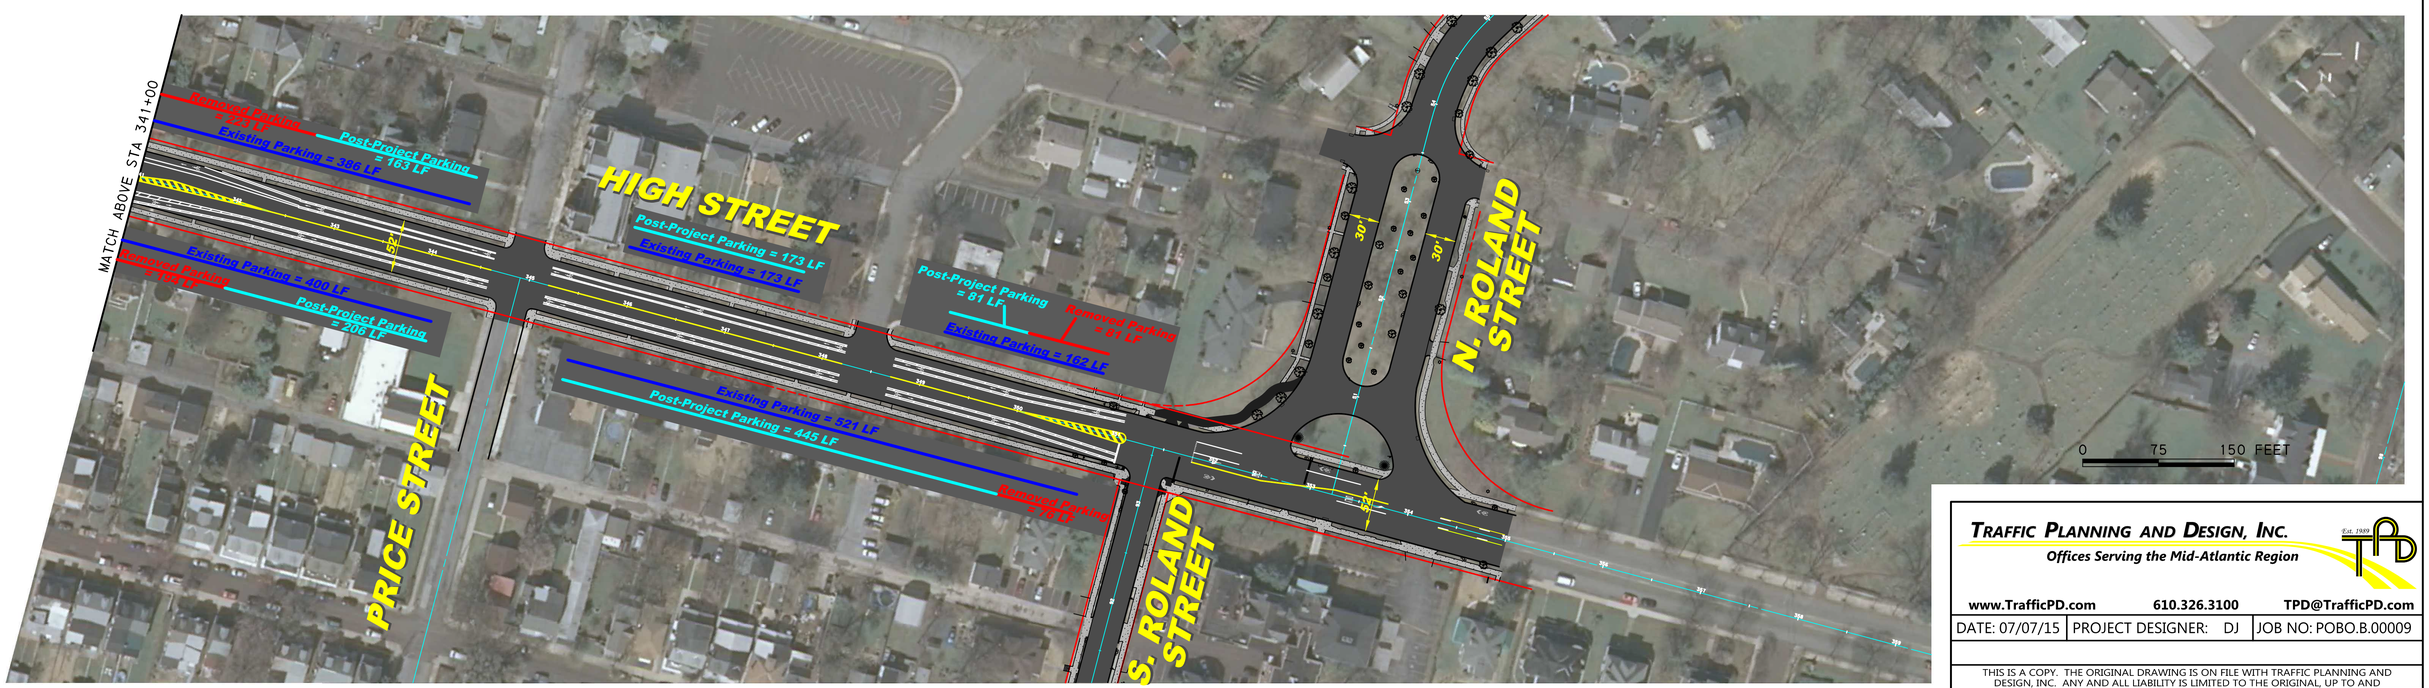

TRAFFIC PLANNING AND DESIGN, INC.

Offices Serving the Mid-Atlantic Region

Est. 1989

www.TrafficPD.com 610.326.3100 TPD@TrafficPD.com

DATE: 07/07/15	PROJECT DESIGNER: DJ	JOB NO: POBO.B.00009

THIS IS A COPY. THE ORIGINAL DRAWING IS ON FILE WITH TRAFFIC PLANNING AND DESIGN, INC. ANY AND ALL LIABILITY IS LIMITED TO THE ORIGINAL, UP TO AND INCLUDING THE LAST REVISIONS.

DRN BY: CW

pw:\\PTO-PWIS.tpd.trafficpd.com:TPDProjectWise\Documents\Engineering\POBO\00009 - Pottstown Bike Route Design\CADD\Plan\Phase 1 Aerial Plans - Cycle Track\Phase 1 Plans.dgn
8/18/2015 3:33:47 PM 1:75.0014 jjanos