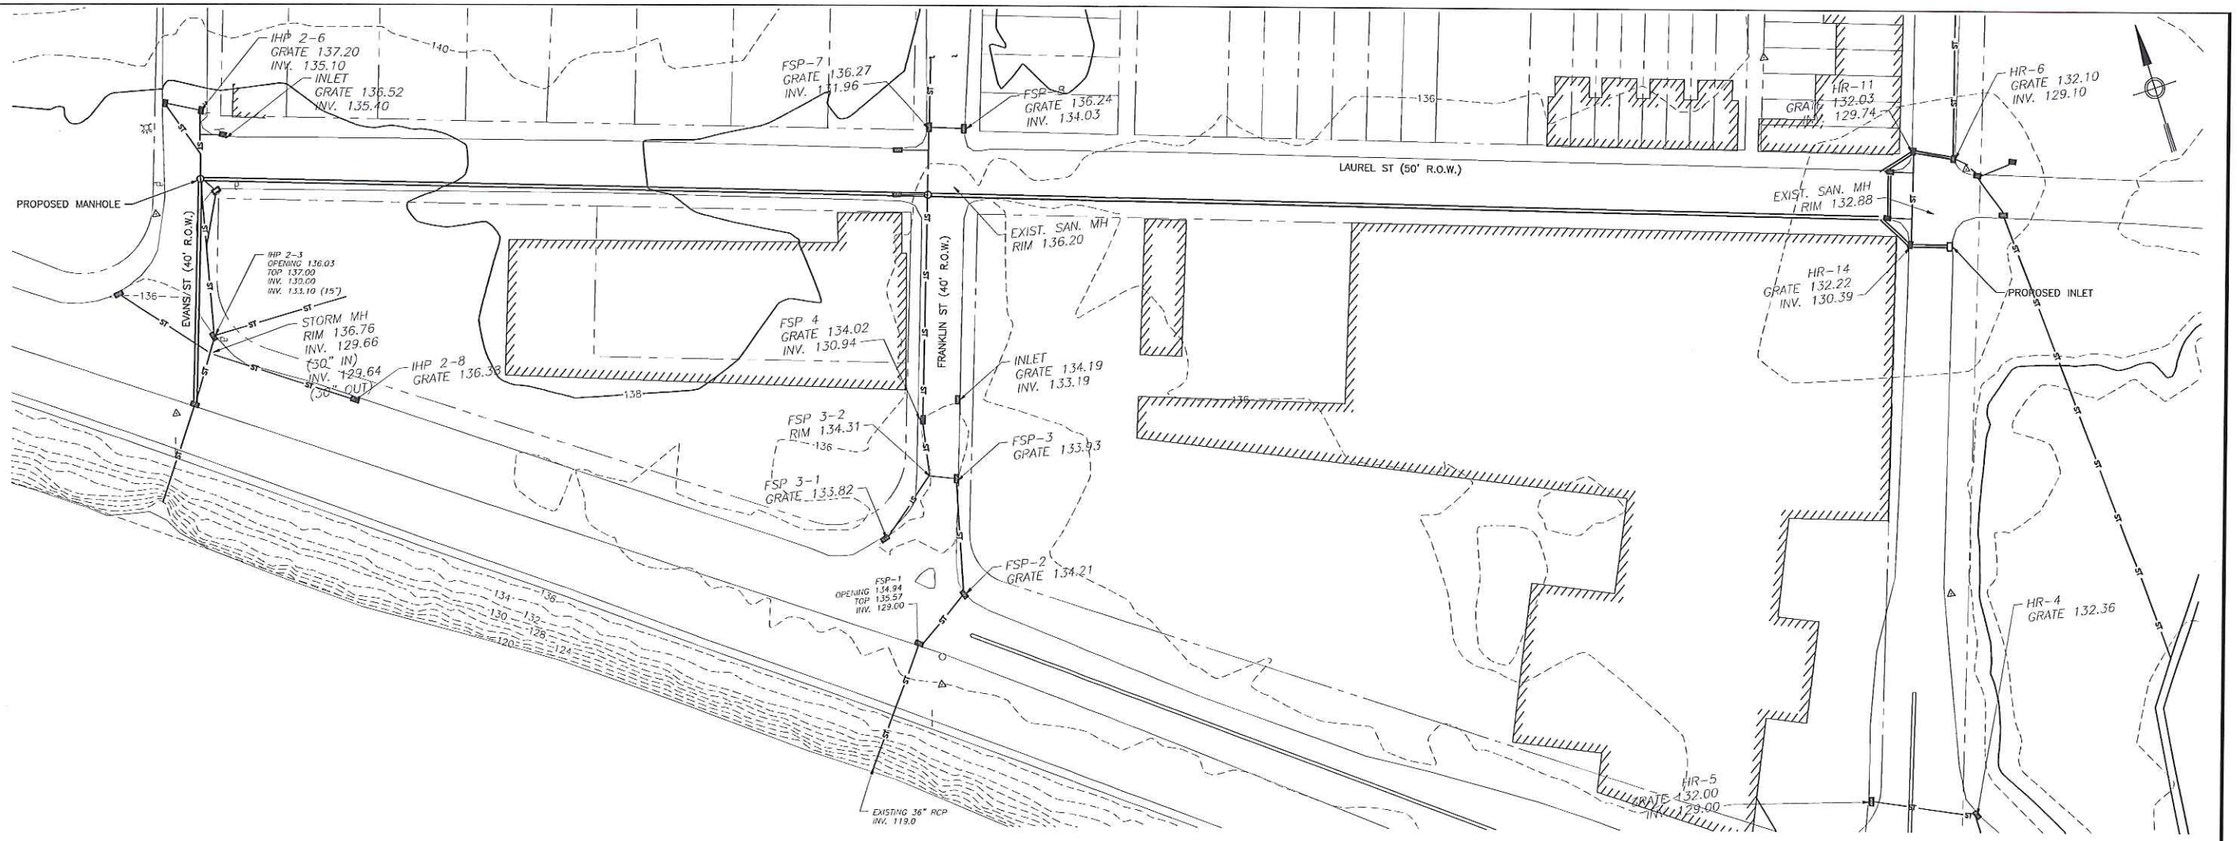

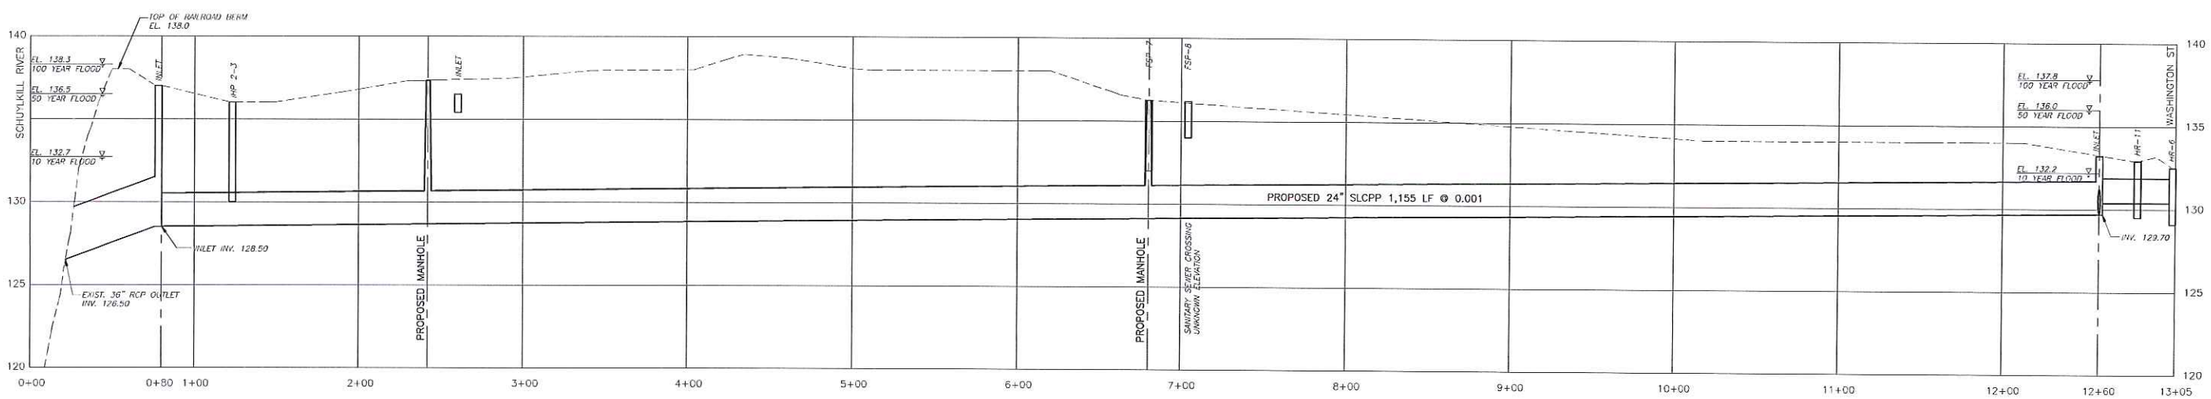

PLAN No. 4

SCALE

NO.	REVISIONS	DATE	ENGR.	DATE	ISSUED FOR

Cardno BCM

920 Germantown Pike, Suite 200 Plymouth Meeting, PA 19462

DESIGN ENGR.	APPROVED	SEAL
DRAWN BY		
PROJECT ENGR.	APPROVED	
PROJECT MGR.		
CHECKED BY	DATE	

REGISTERED PROFESSIONAL ENGINEER

POTTSTOWN BOROUGH AUTHORITY
MONTGOMERY COUNTY, PENNSYLVANIA
INDUSTRIAL HIGHWAY FLOOD STUDY

LAUREL STREET AND EVANS STREET

SCALE: AS NOTED
PROJECT NO.
DRAWING NO.
SHEET of